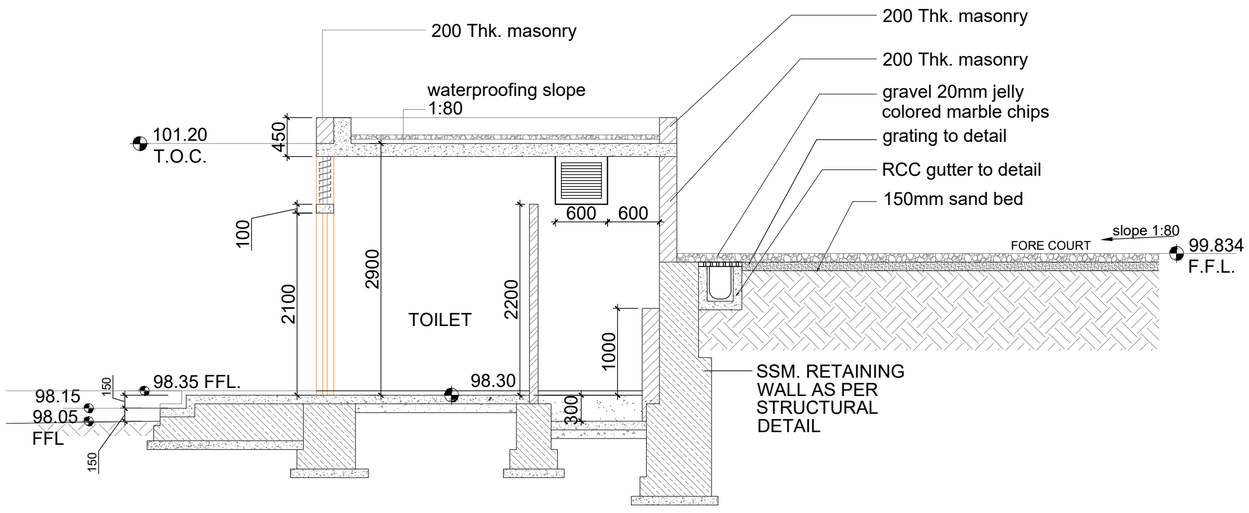

SEE STRUCTURAL DETAILS FOR WALL FOOTINGS

SECTION A / NO1A

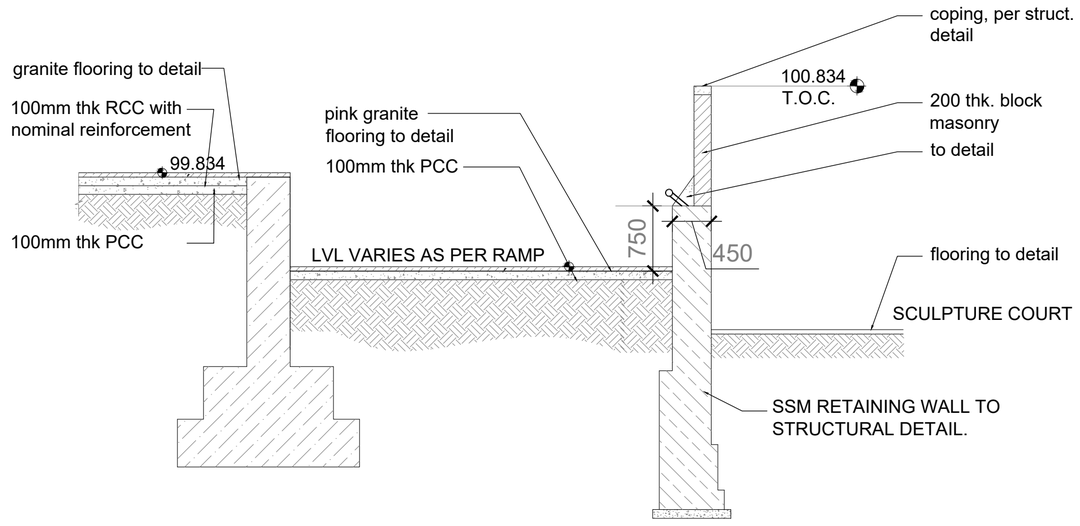

SECTION B / NO1A

SCALE 1:50

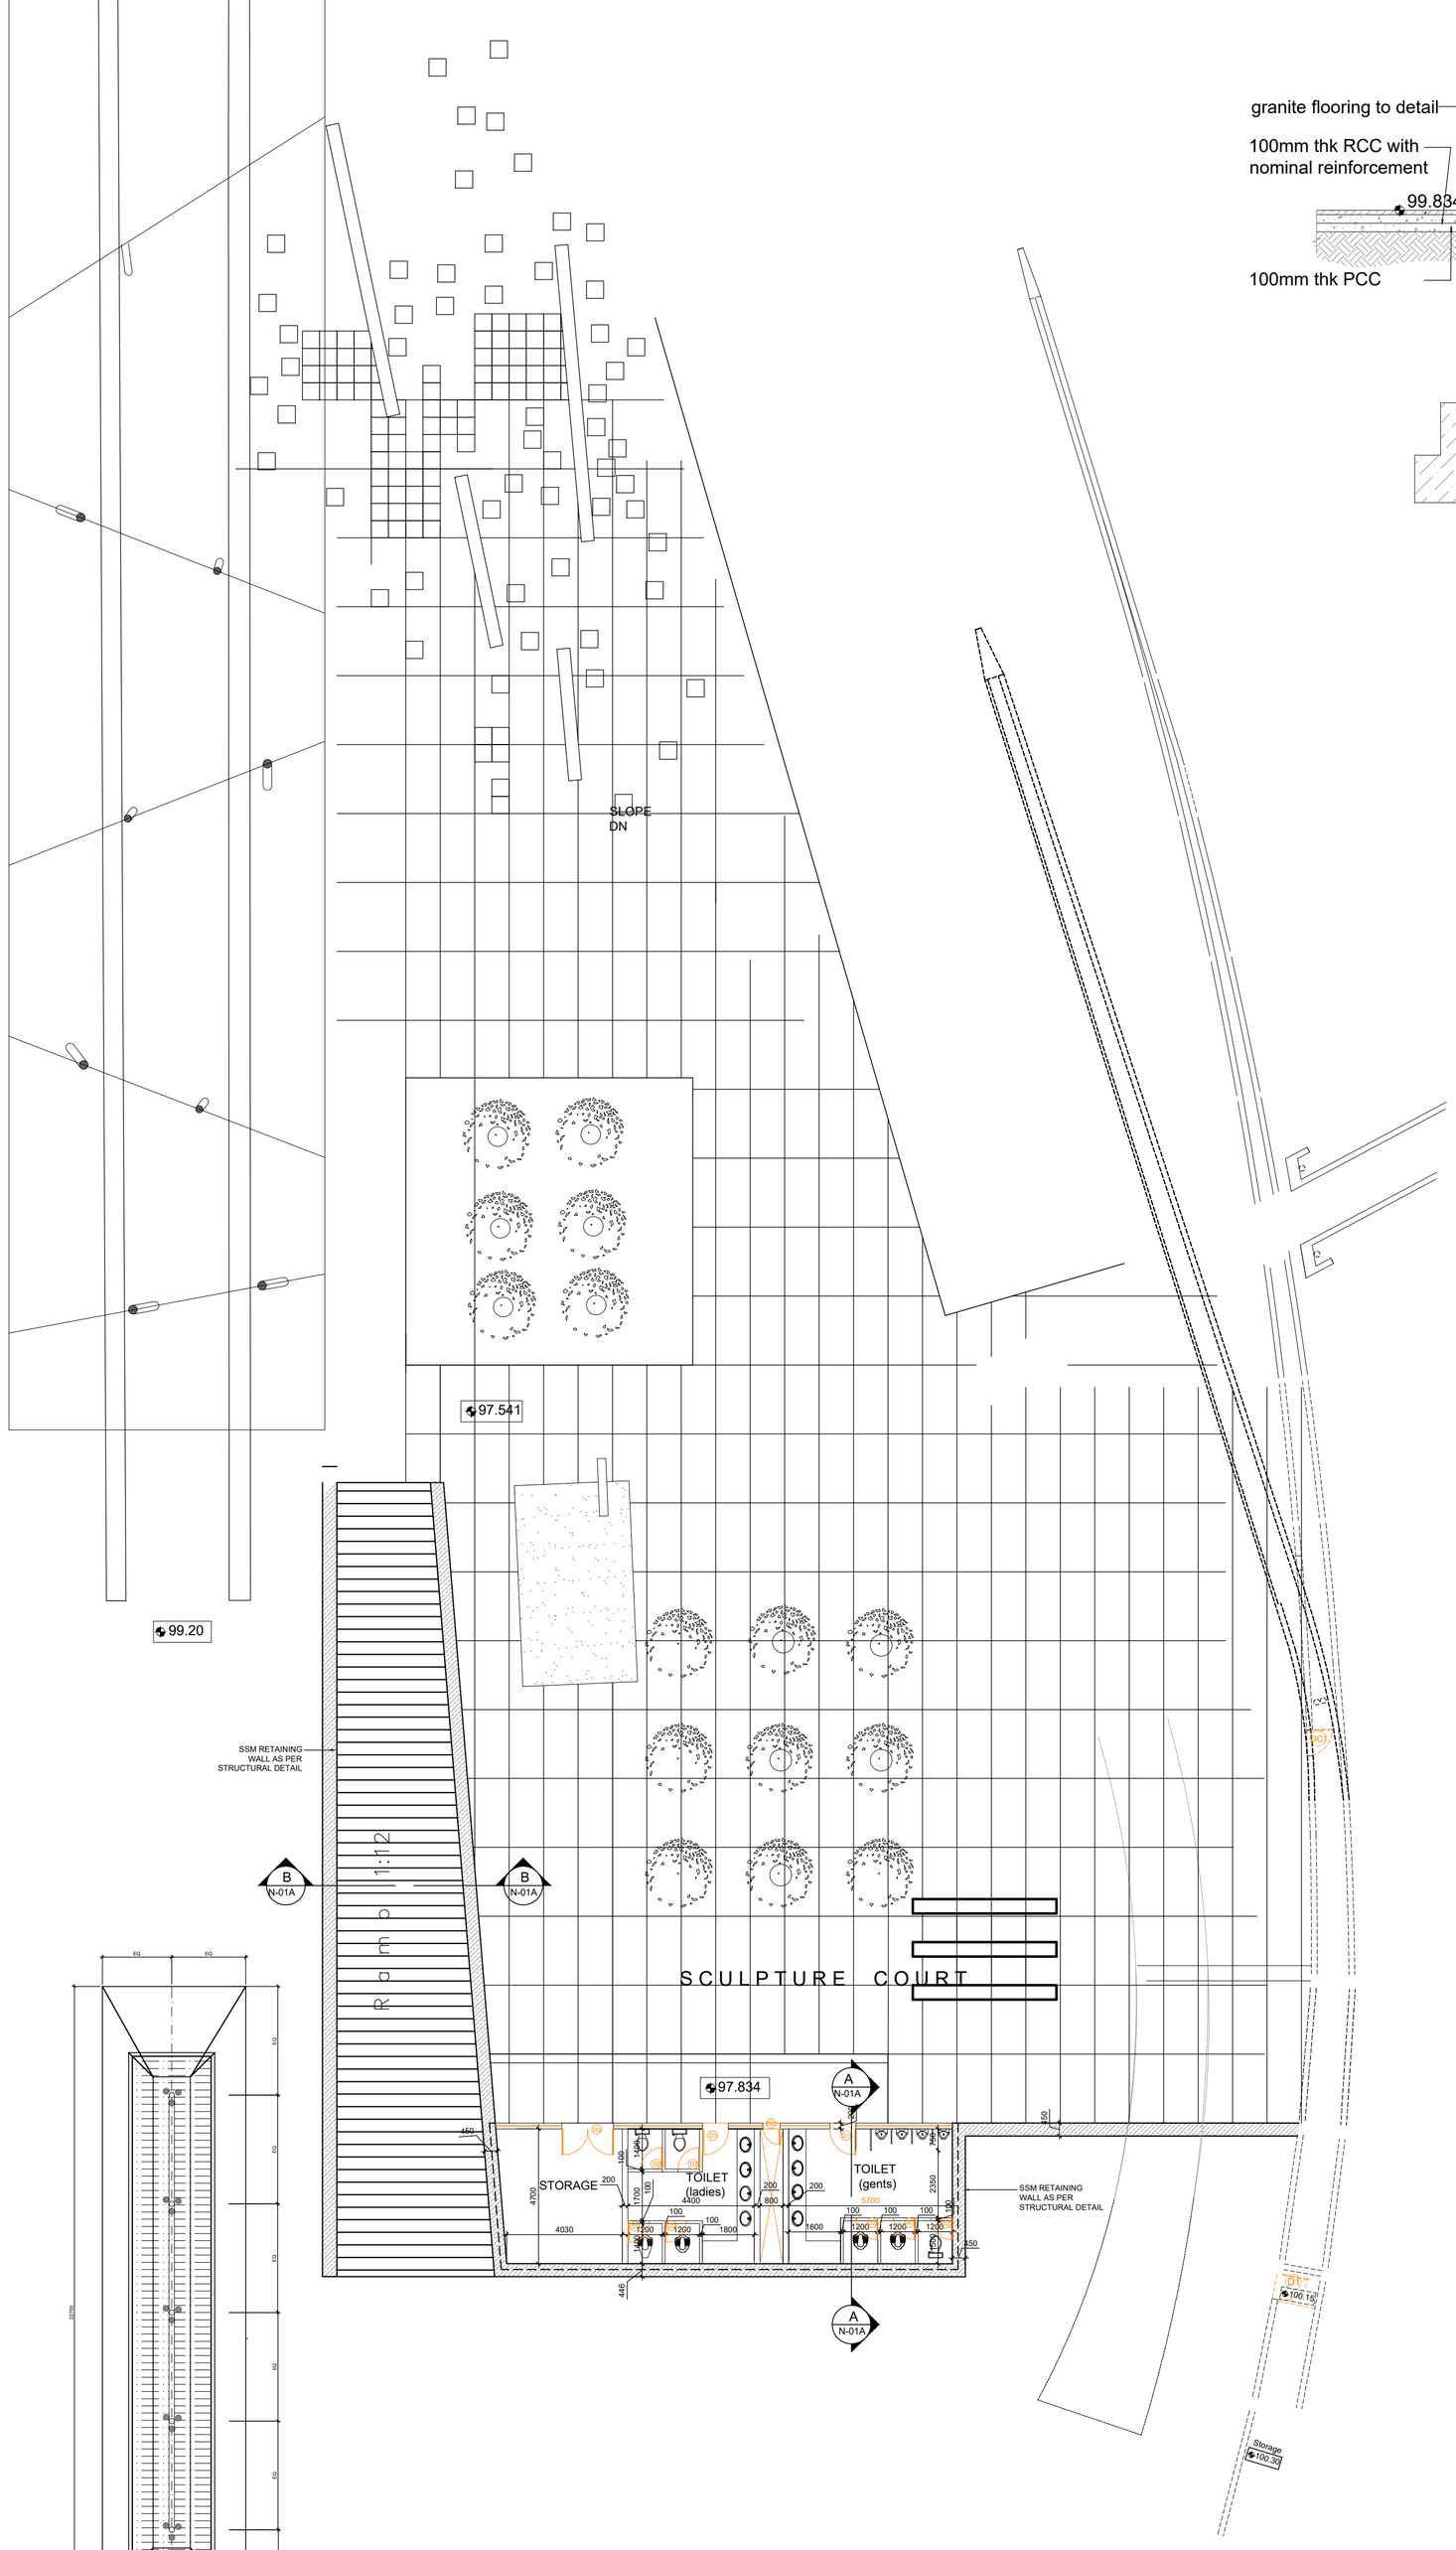

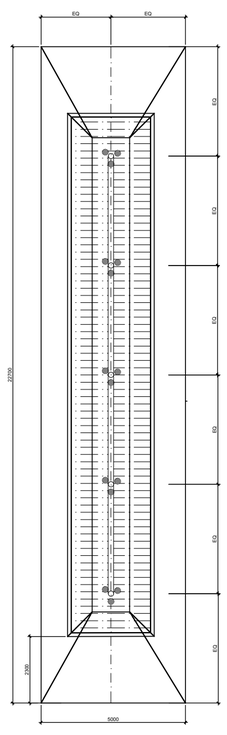

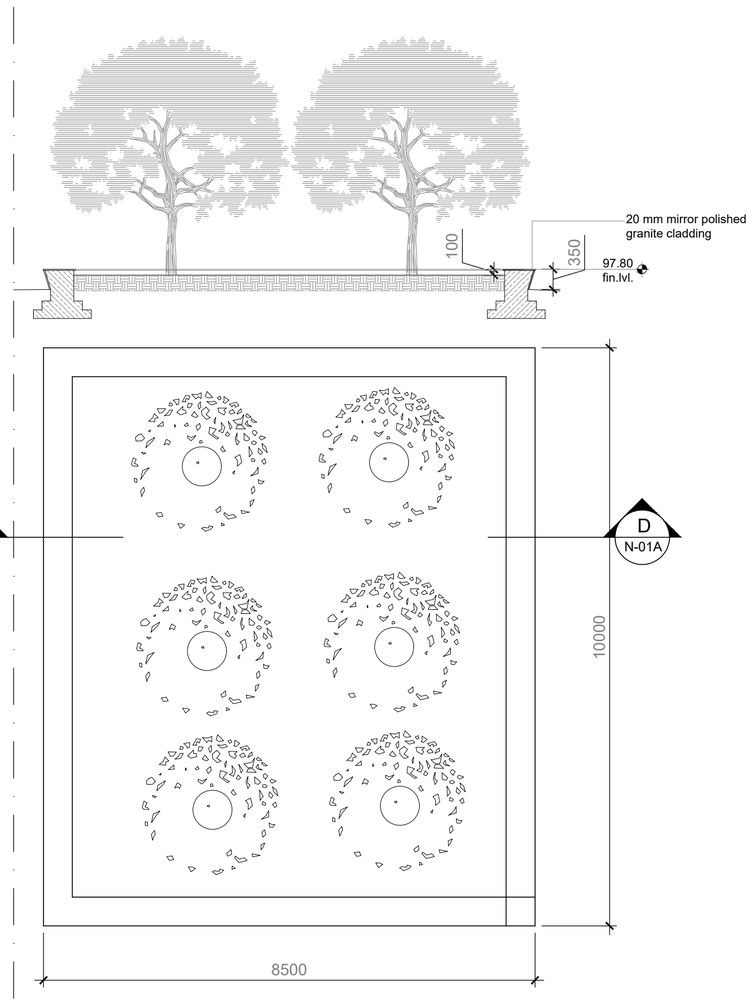

Mathew & Ghosh Architects
4b, Temple Trees Row, Shinivagilu Extn, Bangalore, Karnataka - 560 047
Telefax: +91 80 25520824, Tel: +91 80 56966425

SCALE: 1:150

PROJECT NAME: FREEDOM PARK REFURBISHMENT

Date 13-02-2024